THE NEW CENTURY ATLAS OF GREATER BUFFALO

VOL. 3

SUBURBAN SECTION

CENTURY ATLAS CO.

PHILADELPHIA

1915

ENGRAVED BY
ALBERT VOLK
714 SANSOM ST. PHILA. PA.

CONTENTS VOLUME 3
SUBURBAN SECTION.

EXPLANATION.

This Volume includes only that Section of Suburban Districts embraced by the bill placed before the State Legislature by Mayor Furhman February 24, 1914, constituting the proposed Greater Buffalo.

OUTLINE MAP OF GREATER BUFFALO . . . . . PLATE 1

CITY MAPS.

LACKAWANNA . . . . NORTHWEST SECTION . . . . . PLATE 2
" . . . . . SOUTHWEST " . . . . . " 3
" . . . . . NORTHEAST " . . . . . " 4
" . . . . . SOUTHEAST " . . . . . " 5
TONAWANDA . . . . . WARD 1 . . . . . " 6
" . . . . . " 2 . . . . . " 7
" . . . . . " 3 . . . . . " 8

VILLAGES, PARKS, LOT SUB-DIVISIONS PLATS AND LAND COMPANIES.

TITLE	TOWN	PLATE
Acme Land Co.	Cheektowaga	13
Allenton	Grand Island	24
Amherst Estates	Amherst	11
Arlington	Tonawanda	20-21
Baessler Land Co.	Cheektowaga	19
Bishop Land Co.	Cheektowaga	13
Blasdell Village, Inc.	Hamburg	14
Breman Land Co.	Cheektowaga	12
Brown Park Land Co.	W. Seneca	18
Broadway Land & Improvement Co.	Cheektowaga	12
Broadway Gardens	Cheektowaga	12
Burlington, East Section	Tonawanda	21
Burlington, West Section	Tonawanda	20
Buffalo–Fairmount	Tonawanda	23
Buffalo South Park Land Co.	W. Seneca	17
Buffalo Country Club	Amherst	11
Buffalo and Depew Trolley Land Co.	Cheektowaga	13
Buffalo and East Greymont Land Co.	W. Seneca	18
Buffalo Creek Indian Reservation	W. Seneca	13
Cayuga Heights	Amherst	9
Central Park Annex	Tonawanda	22
Chassins Subdivision	Amherst	11
Clinton Gardens	Cheektowaga	13
Clinton Street and City Line Land Co.	W. Seneca	25
College Hill	Amherst	15
Columbia Park	W. Seneca	16
Cushing Avenue Land Co.	Cheektowaga	12
Delawanda Heights	Tonawanda	20
Doyle Village	Cheektowaga	13
Edgewood Land and Improvement Co.	W. Seneca	16
Eggertsville Village	Amherst	11
Electric Belt Land Co.	W. Seneca	16-17
Equitable Land Co.	Tonawanda	23
Englewood	Tonawanda	22
Erie County Land Co.	Cheektowaga	12
Fairview Land Co.	Tonawanda	22
Farmington	W. Seneca	19
Fayfield Land Co.	Cheektowaga	19
Franklin Land Co.	Cheektowaga	12
Gardenville Village	W. Seneca	18
Garden City Land Co.	W. Seneca	16
Genesee Street and City Line Land Co.	Cheektowaga	12
Genesee Street and Volland Avenue Land Co.	Cheektowaga	12
Grand Island Park Association	Grand Island	24
Greymont Land Co.	W. Seneca	18
Halstead Avenue Land Co.	Cheektowaga	12
Harlem Land Co.	Cheektowaga	12
Hercules Land Co.	W. Seneca	17
High Park	Amherst	11
Kenilworth Park	Tonawanda	22
Kenmore Village, Inc.	Tonawanda	10
Kenmore Avenue Land Co.	Tonawanda	22
Kenmore and Englewood Land Co.	Tonawanda	22
Kenmore Improvement Co.	Tonawanda	22
Lackawanna Land Co.	Cheektowaga	12
Lincoln Park Land Co.	Cheektowaga	13
Lincoln Land Co.	W. Seneca	17
Loretta	Tonawanda	20-21
Lower Ebenezer	W. Seneca	18
Maple Grove Park	Amherst	9
Marshall Land Co.	Cheektowaga	13
Meadowhurst	Tonawanda	20
Meadow Lawn Addition	W. Seneca	17
Military Heights Land Co.	Tonawanda	23
Middle Ebenezer	Tonawanda	18
Mineral Springs Land Co.	Tonawanda	17
Mutual Land and Security Co.	Cheektowaga	13
New Park Land Co.	W. Seneca	17
Oak Grove Land Co.	W. Seneca	16
Oakland Homestead	Tonawanda	23
Pellman Park	W. Seneca	19
Pellman's Summit Acres,	East Hamburg	14
Pennsylvania Homestead Land Co.	W. Seneca	18
Penn Land Co.	Tonawanda	24
Pine Hill	Cheektowaga	12
Pine Ridge	Cheektowaga	12
Plats of Lots 5 and 6	Amherst	9
" " 20	Amherst	11
" " 9	Amherst	15
" " 15 and 24	Cheektowaga	13
" " 155 and 156	W. Seneca	19
" " 39	Tonawanda	24
" " 78 and 84	Tonawanda	21
" " 443 and 32	Hamburg	25
Raymond Land Co.	Cheektowaga	19
Riverside Land Co.	Tonawanda	26
Rose Acres	Amherst	11
Rosedale	Amherst	21
Rosedale Park	Amherst	21
Rozan Tract	Cheektowaga	19
Sattlers Farms	Amherst	21
Seneca Gardens	W. Seneca	16
Standard Savings and Loan Association	W. Seneca	16
Sloan Village, Inc.	Cheektowaga	12
Snyder Village	Amherst	15
Strasmer's Addition	Cheektowaga	13
Steul Land Co.	Cheektowaga	13
Sulphur Spring Land Co.	W. Seneca	17
The Amherst Estates	Amherst	11
The Broadway Land Co.	Cheektowaga	12
The Burlington Land Co.	Tonawanda	20-21
The Crocker Land Co.	Cheektowaga	12
The Delaware Avenue and Boulevard Land Co.	Tonawanda	20
The Lehigh Land Co.	Cheektowaga	12
The Lexington Land Co.	Cheektowaga	19
The Montrose Avenue Land Co.	Tonawanda	22
Tyler Estate Subdivision	Cheektowaga	13
The Pullman Land Co.	Tonawanda	23
Walden Village	Cheektowaga	12
Walden and Broadway Land Improvement Co.	Cheektowaga	12
West Seneca Land Co.	W. Seneca	18
Witmer Farm	Amherst	11
Williamsville Village, Inc.	Amherst	
William Street Investment Co.	Cheektowaga	13
Winchester Land Co.	W. Seneca	17
Woodell Avenue Land Co.	Cheektowaga	12
Woodlawn Beach	Hamburg	14
Zimmerman Land Co.	Tonawanda	20

TOWN MAPS,

AMHERST (PART OF) . . . . . PLATE 27
CHEEKTOWAGA (PART OF) . . . . . " 25
EAST HAMBURG (PART OF) . . . . . " 25
HAMBURG (PART OF) . . . . . " 25
GRAND ISLAND . . . . . " 27
TONAWANDA . . . . . " 26
WEST SENECA (PART OF) . . . . . " 25

GENERAL REFERENCE TABLE

BUILDINGS

- Wood
- Brick
- Stone or Cement
- Brick & Stone
- Brick & Wood
- Wood & Stone
- Barns, Garages & Sheds
- Green Houses

WATER SERVICE

- 6in. — Water Pipes, with size in inches
- Sewers
- Hydrants
- Gate / Water — Lakes, Rivers, Canals & Streams

STREET IMPROVEMENTS

- Macadam, Asphalt or Smooth Pavement
- Brick
- Stone or Rough

DESCRIPTIVE NUMERALS

- 30 — Great Lots
- 124 — Inner Lots or Blocks
- 35 | 25.10 — Lot Dimensions
- 1, 2, 66 — Lot Numbers & Street widths
- VI — Tax Districts
- 703 — House Numbers
- II — Number of Stories
- IIB — With Basement
- 41.2 — Elevations, principal Street Intersections
- (10) — Adjoining Plates

MISCELLANEOUS LEGENDS


- Railroads (See Index Maps)
- Parks, Lawns & Cemeteries
- Electric Railways (See Index Map No.1)
- 8 — Wards & Tax Districts (See Index Map No.2)
- City & Great Lot Boundaries
- Tax Districts solid colors (See Index Map No.2)
- M — Shows a Measured distance
- R — " " Record "
- D — " " Deed "


A. VOLK, ENG. PHILA. PA.

PLATE 1

OUTLINE MAP OF GREATER BUFFALO NEW YORK




CITY OF
LACKAWANNA
PARTS OF
WARDS 1 & 2
Scale in Feet
0 50 100 200 300 600
Scale 300 Feet to One Inch.
CITY OF BUFFALO
CITY LIMITS
HARBOR
SLIP
North Property Line of Lackawanna Steel Co.
LAKE ERIE
Exterior Line of North Riparian Grant
U. S. Gov't Breakwater
U. S. Gov't
STONY POINT
SHIP CANAL
DOCK
ORE
Lackawanna Steel Company
OGDEN GORE TRACT
Stock Yard
Open Heath Furnaces No. 2
Foundry
Bessemer Steel Works
Power House No. 1
Blowing Engine House
Roll Shop
Bridge Shop
Plate Shop
Machine Shop
Forge Shop
Main Office
Hospital
Rail Mill
Merchant Mill No. 9
Merchant Mill No. 6
Merchant Mill No. 1
Open Hearth Furnaces No. 1
Gas Producers
Structural Mills No. 2 & 3
Hot Beds
Coke Plant
Coal
Calcining Plant
Pole Line
Trestle
TURNPIKE
HAMBURG
RIDGE ROAD
THIRD ST.
FOURTH ST.
FIFTH ST.
SIXTH ST.
TENTH ST.
ELEVENTH ST.
SOPHIA
WARD LINE
OGDEN GORE TRACT
MOSES TAYLOR HOSPITAL
R.C. Church
Polish Church
School No. 4
HOLZERG AVE.
SIMON AVE.
GATES AVE.
WASSON AVE.
LACKAWANNA AVE.
IRON ST.
STEELE ST.
MILL ST.
FOX ST.
GREEN ST.
BOSTON
LEBANON ST.
BETHLEHEM ST.
HOMESTEAD ST.
STEELAWANNA AVE.
WILKESBARRE AVE.
WILLMUTH AVE.
WILLSON AVE.
OLCOTT AVE.
ODELL AVE.
BRADFORD TRACT
1ST WARD
R. Fox 20a.
FOWLER AV.
EATON AV.
BAUDER AVE.
CLARK AV.
JAMES AV.
HOLLAND
RIDGEWAY PARK LAND CO.
STONY POINT SUB No. 1
LEHIGH AVE.
T.10 R.8
SUSQUEHANNA R.R.
LEHIGH VALLEY R.R.
PENNSYLVANIA R.R.
ERIE R.R.
LAKE SHORE & MICHIGAN SOUTHERN R.R.
2ND WARD
PARK LAKE
SOUTH PARK
Cemetery
CALDWELL PL.
NELSON PL.
EDNA PL.
RICH PL.
JOHNS PL.
RAYMOND AVE.
GRAVEL ST.
EDGEWOOD PL.
SAND ST.
CLAY ST.
CENTER ST.
Buffalo Builders Supply Co.
W. Caldwell 3a.
19
20
21
22
23
24
25
26
27
28
29
30
31
32
33
34
35
36
37
38
39
3
4


CITY OF
LACKAWANNA
PARTS OF
WARDS 1,2 & 3
Scale in Feet
0 50 100 200 300 600
Scale 300 Feet to One Inch.
N.
LAKE ERIE
2ND WARD
1ST WARD
3RD WARD
T.10 R.8
2
5
OLCOTT AVE.
ODELL ST.
HOLBROOK ST.
STEELAWANNA AVE.
WILLMUTH AVE.
INGHAM AVE.
LEHIGH
6th AVE.
BRADFORD TRACT
School No 3
25
26
22
24
23
20
19
18
17
16
15
Lackawanna Pumping Station
City of Lackawanna Disposal Plant 3.16 a.
Stony Point Land Co.
39.77 a.
27.73 a.
69.52 a.
31.39 a.
12.63 a.
Joseph Joseph Bros. Co.
Buffalo Brake & Beam Co.
LACKAWANNA ST.
SECOND ST.
A ST.
B ST.
School Annex No 3
CREEK
SMOKES
Otto Coaking Co.
Shenandoah Steel Wire Co.
Round House
OGDEN GORE TRACT
Lackawanna Steel Co.
Calcining Plant
Sweat House
TRESTLE
Feeder Sta. No 2
Tie Plate & Splice Bar Plant
Structural Mills Nos 2 & 3
Millwrights Office
Hot Beds
Track Scale No 1
Cement Shop
Straighteners Office
Storage Beds
Office
Bolt Nut & Spike Mill
Old Splice Bar Mill
Car Repair Shop
No 1 Sheds
Track Scale No 6
Track Scale No 7
Yard Office
No 2 Brick
No 3 Brick
Conduit
DITCH
OPEN DITCH
Cracker Crane
Smith Shop
Splice Bar Storage
Shipping Office
Store House
Section House
Coaling Station
Oil
Rest House
Barns
House
Sub Station
Electric Conduit
Boiler House
Coal Whirlers
Track Scales No. 2
Office
Mule Barns
TURNPIKE
HAMBURG
ELECTRIC POWER LINE
NIAGARA LOCKPORT & ONTARIO ELECTRIC POWER LINE
WARD LINE
PENNSYLVANIA R.R.
LEHIGH VALLEY R.R.
SOUTH BUFFALO R.R.
BUFFALO & SUSQUEHANNA R.R.
HUDSON RIVER R.R.
NEW YORK CENTRAL & HUDSON RIVER R.R.
ERIE R.R.
NEW YORK CHICAGO & ST. LOUIS R.R.
Terminal Rail Road Co. 9.26 a.
C. V. Franks 15 a.
C. V. Franks 13⅝ a.
CITY LIMITS
TOWN OF HAMBURG
TOWN OF EAST HAMBURG






CITY OF BUFFALO
CITY LIMITS
DORRANCE AVE.
PARK LAKE
SOUTH PARK
39
40
41
T.10 R.8
Cemetery
2
RIDGE
CALDWELL PL.
NELSON
St. Barbaras R.C. Church
2ND WARD
EDNA PL.
29
JOHNS ST.
RICH PL.
RAYMOND AV.
GRAVEL ST.
EDGEWOOD PL.
SAND ST.
CLAY ST.
CENTER ST.
MUCK ST.
W. Caldwell 3a.
Ida J. Overturf 30a.
28
ELECTRIC
AVE. A
AVE. B
AVE. C
AVE. D
AVE. E
AVE. F
AVE. G
AVE. H
CRESCENT PL.
LEO PL.
VICTORY AVE.
MAPLE GROVE
COLTON
Diocese of Buffalo
27
SOUTH PARK AVE.
WARD LINE
A. L. Reed
Buffalo Savings Bank 4½a.
Elizabeth Edwards 2½a.
Wm. Pickert 1a.
Mrs. C. Cookwell
S. PARKSIDE AVE.
283
SOUTH
MAPLE AVE.
St. Johns Asylum
St. Johns Infant Home
St. Johns Church
St. Johns Protectorate
School
Gymnasium
Hannah Jordan 2a.
CEMETERY ROAD
Holy Cross Cemetery
349
348
347
Diocese of Buffalo 102.39 a.
SMOKES CREEK
REED AVE.
PARKWAY
284
M. Moll 4½a.
Rosa M. Twist 5¼a.
S. Lockwood 4a.
Lizzie Avery 6a.
ROSARY AVE.
B. R. & P. R.R. Co.
ROCHESTER
285
Mrs. A. Wasson 3a.
Mrs. Jane Fisher
M. Hewson 5a.
C. Hewson
R. H. Oliver 3a.
H. Lockwood 5a.
Buffalo Rochester & Pittsburg Rail Road Co.
PITTSBURG
4TH WARD
T.10 R.7
M. Newell 10½a.
Mrs. Kane
C. Herr 9½a.
W. S. Stokes 10a.
W. D. Ingham 11a.
346
286
H. C. Tucker & E. A. Chamberlain 33a.
E. A. Chamberlain & J. Ashman 10a.
ROAD
287
B. Errington 5a.
Mrs. M. Teitlman
Mrs. S. Callinan
& Mrs. C. Callsen 5a.
E. A. Chamberlain & H. C. Tucker 15a.
W. D. Ingham
342
36.85a.
Castine Waldratt & Redmond
343
E. Carroll, Est. 8½a.
Lake View Brewing Co.
J. F. Ryther
J. B. Weber
344
63a.
H. D. Kirkover 20a.
288
W. Hamlin 8.15a.
M. Schaffer 9½a.
289
Victor Hill Land Co. 4½a.
RIDGE ROAD
Henry Errington 15.15a.
290
T. V. Carroll 5.86a.
SUB DIV. OF FERNALD FARM
FERNALD AVE.
341
E. E. Fernald
ABBOTT ROAD
S. J. Dark 21.43a.
340
Helen M. Fisher 18¾a.
339
FISHER ROAD
TOWN OF WEST SENECA
CITY LIMITS
5
N.
CITY OF
LACKAWANNA
PARTS OF
WARDS 2 & 4
Scale in Feet
Scale 300 Feet to One Inch.

PLATE 5


CITY OF
LACKAWANNA
PARTS OF
WARDS 2,3 & 4
Scale in Feet
0 50 100 200 300 600
Scale 300 Feet to One Inch.
2ND WARD
3RD WARD
4TH WARD
T.10 R.8
T.10 R.7
SOUTH BUFFALO ANNEX
ROLAND
ROLLAND ANNEX
HAMPTON ADDITION
SMOKES CREEK
SOUTH BRANCH
OF WEST SENECA
TOWN OF HAMBURG
TOWN OF EAST
TOWN
HAMBURG
LIMITS
See Connections at A & B
See Connections A & B
CLAY ST.
MUCK ST.
PROSPECT AV.
CENTER ST.
KIRBY ST.
HOME PL.
ELKHART AVE.
MODERN AVE.
ARNOLD PL.
ROLAND AVE.
MILNOR AVE.
E. MILNOR AVE.
KEEVER AVE.
INGRAM AVE.
NEWMAN ST.
GIBBONS ST.
ST. JOHNS PL.
JORDAN PL.
HAMILTON AVE.
STEARNS AVE.
MARTIN
AVE. H
AVE. I
AVE. J
AVE. K
AVE. L
ELECTRIC ST.
COLTON AVE.
VICTORY AVE.
LINE AVE.
ADRIAN ST.
GIRARD ST.
FREMONT ST.
MONROE ST.
COTTAGE ST.
SEAL PL.
WOOD PL.
LINDEN PL.
SPRING ST.
FRONT ST.
WOOD ST.
WILLOW ST.
SAND (SPRING) AVE.
GREEN ST.
JOHNSON ST.
PIERCE ST.
MYRTLE ST.
MITCHELL ST.
ST LOUIS
CHICAGO
ERIE
NEW YORK
PENNSYLVANIA
R. R.
SOUTH PARK
FISHER ROAD
ABBOTT ROAD
BUFFALO SOUTHERN RY.
BUFFALO ROCHESTER & PITTSBURGH
ELECTRIC LINE ROAD
LEHIGH VALLEY
PENNSYLVANIA
Pennsylvania R. R. Co.
BUFFALO TERMINAL
TRANSMISSION LINE
NIAGARA LOCKPORT & ONTARIO POWER CO.
CITY LIMITS ROAD
TOWN LINE
PELLMAN
DRIVEWAY
School No 2
School No 5
Fire House
Church
Hotel
W. Caldwell 3a.
I. J. Overture 30a.
J. C. Caldwell 3½a.
L. Murphy 3a.
J. Kirby 4½a.
J. Ryan 2a.
A. Redmond 5a.
S. Wasson Estate 2a.
Rev. C. Colton, Est.
50.71a.
59.70a.
140.41a.
Newell Land Co. 23.98a.
1.88a.
F. Warning 10a.
C. Warning 15⅓a.
C. Seedof 4a.
J. Caldwell 33a.
T. Aikens 7.81a.
Pioneer Real Estate Co. 5.42a.
Pioneer Real Estate Co. 37.30a.
30a.
F. Busch 5a.
H. Rubbeck 2½a.
W. Krone 6½a.
H. J. Warning 9¼a.
A. Milks 12¼a.
W. P. Hewson 11½
P. R. R. Co. 11.98a.
J. W. Osborn 24.28a.
C. V. Franks 24.28a.
21.53a.
3.48a.
M. A. Caldwell 36.74a.
G. E. Potter 32a.
J. B. Weber 63a.
J. B. Weber 49a.
J. B. Weber 30.30a.
J. B. Weber 34.79a.
J. B. Weber 25.93a.
3.79a.
et al 4.13a.
Crooker 4.28a.
H. Crooker 3.43a.
J. M. Bedford 10a.
W. Balow 11a.
Mrs. C. Fisher 10.38a.
S. E. Bedford 10.5a.
A-8.8 W. Crooker 8a.
B-5. E. Shuttleworth 5.5a.
4.5a.
J. Hoover 20a.
5.41a.
F. Vellecott 6.6a.
A. W. Horton 14.64a.
F. Struck
E. Crooker
M. C
G.
H. E. Montgomery Bros. 30.75a.
M. Schultz 22a.
C. Pfleiderer 5a.
5.75a.
M. Schaffer 9.25a.
F. B. Sly et-al 10.89a.
W. Brown 8.8a.
F. B. Sly et-al 32.60a.
17
20
21
344
351
352
353
354
355
356
357
358
359
360
361
36
426
427
428
429
430
431
432
433
434
435
436
3
4
A
B
N.


CITY OF
TONAWANDA
Scale in Feet
Scale 300 Feet to One Inch.
1ST WARD
TOWN OF TONAWANDA
NORTH TONAWANDA
ERIE CANAL
TONAWANDA CREEK
ELLICOTT CREEK
ELLICOTT (OR 11 MILE) CREEK
ROAD
DELAWARE ST.
ELECTRIC LINE
DELAWARE PARK
NIAGARA FALLS BOULEVARD
NEWMAN
BANNARD ST.
NEWELL ST.
CANTON ST.
DEKALB ST.
ILION ST.
MULLEN ST.
SYRACUSE AVE.
UTICA AVE.
LINWOOD AVE.
WALTER AVE.
EDGAR AVE.
AMSTERDAM AVE.
ALLEN AVE.
PARKWAY
SUMMIT PLACE
TONAWANDA TERMINAL LAND CO.
COLONIAL PARK
ELLWOOD ST.
WATSON ST.
POWER COMPANY RIGHT OF WAY
CITY LINE
ELGIN ST.
YORK ST.
STATE ST.
WALNUT ST.
ICE POND
Ires Ice & Coal Co.
MAPLE ST.
MILL ROAD
YOUNG ST.
CREEK RD.
EDITH ST.
L. Reisterer
S. Warren
E. B. Simson
Niagara Falls Power Co.
H. K. Caner
66½ a.
36
ERIE
INTERNATIONAL R.R.
BUFFALO THOUSAND ISLANDS & PORTLAND R.R.
The Citizens Bank of Arcade
20a.
WILLIAMSVILLE
HALL ST.
METCALFE ST.
Simmons Land Co
15⅛ a.
H. Foster
Mrs. M. F. V. Hall
23.82 a.
Buffalo Pressed Brick Co. or S. H. Putman Jr.
61a.
Wm. Coulson
65a.
L. P. Rose
J. Henning
J. Lorenz
Wm. Pagels
F. Keller
NEW YORK STATE RESERVATION
SUB LOT No 6
SUB LOT No 5
SUB LOT No 4
SUB LOT No 3
SUB LOT No 2
SUB LOT No 1 47½ a.
Eastern Lumber Co.
Planing Mill
Buffalo Steel Co.
11½ a.
ERIE CO. R.R. ELECTRIC LINE
EDWARD ST.
FILLMORE ST.
CLEVELAND ST.
GRANT ST.
MILL ST.
ARTHUR ST.
H ST.
83
The Eastern Lumber Co.
M. Reisterer
E. G. Reisterer
E. Collins
CARNEY ST.
DOUGLASS ST.
S. PAYNE ST.
NIAGARA
STARK ST.
H. Carney
10a.
P. Stark
10a.
OR MILE LINE
N.Y.C. & H.R.R.R.
LEHIGH VALLEY
(TONAWANDA CREEK)
Buffalo, Thousand Islands & Portland R.R.
HANOVER ST.
13
J. Stark, Est.
48a.
H. Carney
44¾ a.
G. Ackerman, Est.
44¾ a.
(BATAVIA & TONAWANDA BRANCH) R.R.
(ROAD)
ST.
NIAGARA FALLS POWER
7



CITY OF
TONAWANDA
Scale in Feet
Scale 300 Feet to One Inch.
TOWN OF TONAWANDA
NORTH TONAWANDA
NIAGARA RIVER
TONAWANDA CREEK
ERIE CANAL
ELLICOTT CREEK (OR 11 MILE)
3RD WARD
2ND WARD
1ST WARD
DELAWARE ANNEX NO. 1
ELMWOOD PARK
St. Francis Cemetery
City Cemetery
Lutheran Cemetery
Park
PUBLIC SQUARE
NEW YORK STATE RESERVATION OR MILE LINE
N.Y.C. & H.R.R.R.
NEW YORK CENTRAL & HUDSON RIVER R.R.
ERIE R.R.
INTERNATIONAL R.R. CO.
ELECTRIC LINE
MAIN
DELAWARE ST.
STATE ST.
BROUGHTON
MINERVA
MORGAN
BROAD
ADAM
FLETCHER
BOUCK
CLINTON
SEYMOUR
CATHRINE ST.
KOHLER ST.
FRANKLIN ST.
WHEELER ST.
CANTON
DE KALB
HANNAN
CRESCENT
PARK AVE.
KING ST.
WALL ST.
QUEEN ST.
HIGHLAND AVE.
HINKEY
PIERSON ST.
SUMMIT
DEXTER
WALTER ST.
DAWLEY
EUGENE ST.
MILTON ST.
KOCH ST.
JOHN
FULLER
CROSS ST.
GROVE
WILLIAM
GLENWOOD
MAPLE ST.
ELM
HARRIET
SIMSON
SCOTT
FREMONT
BENTON
GROVE PL.
LORETTO ST.
YOUNG
FILLMORE
NIAGARA ST.
LONG ST.
EAST AVE.
CLAY
CHESTNUT
TONAWANDA ST.
McKinnon Chain Co.
Buffalo Steel Co.
Tonawanda Brewing Co.
Plastergon Wall Board Co.
The National Roofing Co.
Tonawanda Advertising Co.
The Tonawanda Board & Paper Co.
Wilson Lumber & Box Co.
German American Bank
Tonawanda City Water Works
Gas Works
High School
Station
83
84
85
86
87
36
8
6

NIAGARA RIVER
ERIE CANAL
RIVER ROAD
NIAGARA ST.
TOW PATH
TWO MILE CREEK
R. F. Schelling 51.35 a.
R. F. Schelling
Wm. Fleishauer 3a.
P. Perew 1½ a.
J. Kittenger & J.E. Zent
J. Kittenger & J.E. Zent 58a.
J. Ringler 1½ a.
H.E. Rodgers Jr.
J. Mulhall
S. Bradshaw & J.P. Rodgers
Tonawanda Brewing Co.
Bottling Dept.
Nice & Hinkey Est.
School No. 3
Niagara Hose Co. No. 3
Orchard Park
ADAM
BROAD
MORGAN
FLETCHER
FIRST
SECOND
THIRD
FOURTH
FIFTH
SIXTH
SEVENTH
EIGHTH
NINTH
TENTH
AVE.
ROAD
WADSWORTH
HAMILTON
ROGERS
MOUNTAIN
HELENS PLACE
HINDS
GIBSON
WHEELER
FRANKLIN
KOHLER
STATE
DITCH
SCHULER AVE.
PROSPECT AVE.
ENTERPRISE AVE.
JAMES ST.
ERIE ST.
S. Smith
G. Wadsworth
W. F. Sheehan
International Ry. Co.
J. W. Sterns 4⅓a.
A. Kimhofer
Buffalo & Tonawanda Land Co. 13a.
Buffalo Troy Land Co.
Assets Realization Co. 4½a.
W. Gerber
S. Schminger
J. Spaulding & Sons Co. Mfg. of Hard Fibre 17a.
N.Y.C. & H.R. R.R.
CITY LINE
3RD WARD
BLOCK A
BLOCK B
BLOCK C
IV
V
VI
VII
N.
CITY OF
TONAWANDA
Scale in Feet
0 50 100 200 300 600
Scale 300 Feet to One Inch.

PLATE 9


VILLAGE OF WILLIAMSVILLE

T. 12, R. 7

Scale in Feet

0 50 100 200 300 600

Scale 300 Feet to One Inch.

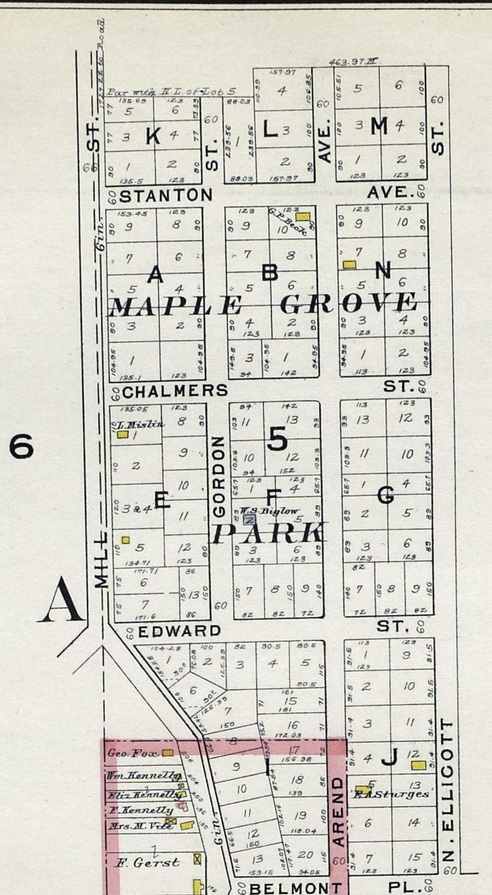



LOTS 5 & 6, T. 12, R. 7

TOWN OF AMHERST

Scale 300 feet to one inch.

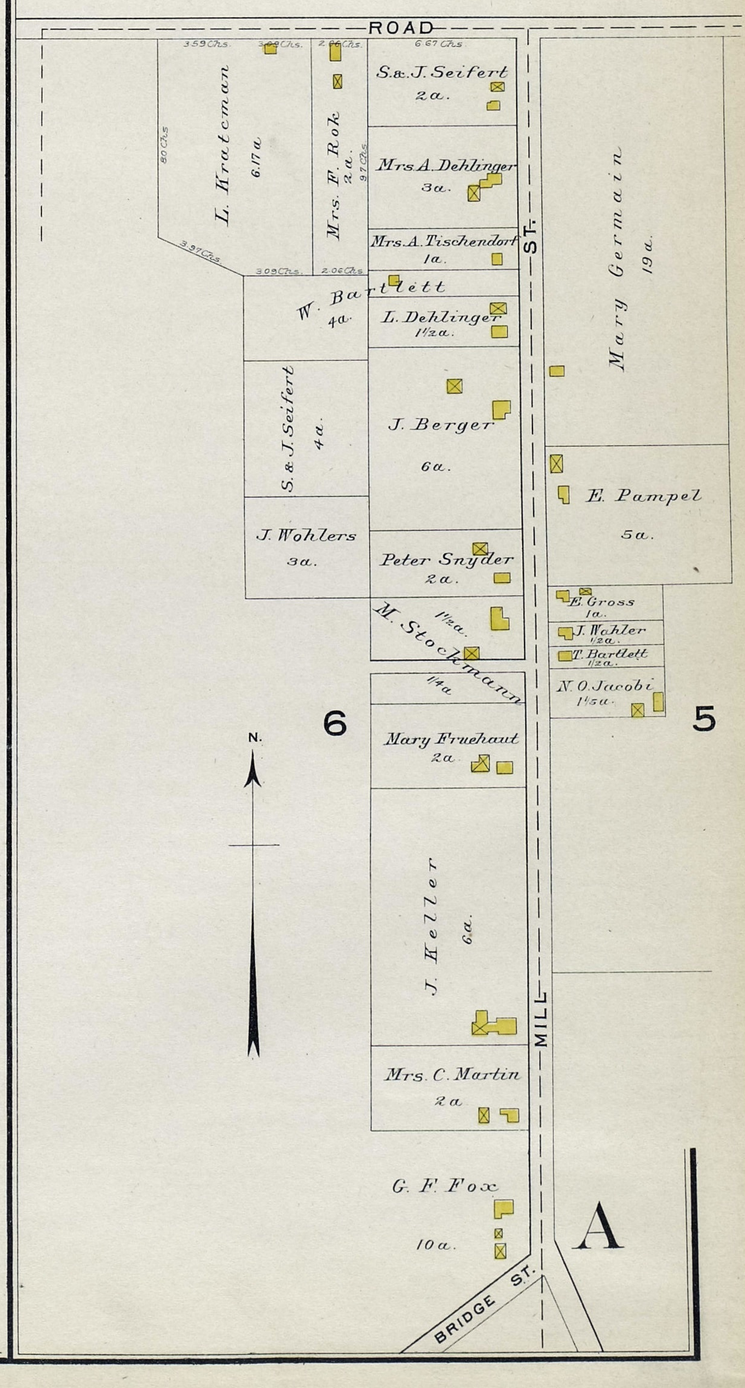


VILLAGE OF
KENMORE
Scale in Feet
0 50 100 200 300 600
Scale 300 Feet to One Inch.
N.
TOWN OF TONAWANDA
TOWN OF TONAWANDA
TOWN OF TONAWANDA
TOWN OF TONAWANDA
TOWN OF TONAWANDA
CITY OF BUFFALO
VILLAGE LIMITS
MILITARY ROAD
Roth & Hirschberger 15 a.
F. Toisul 35½ a.
E. Hubman 15.81 a.
CADWELL LAND CO.
SUB DIVISION
ULLMANN LAND COS
SUB DIV.
NORTH ELMWOOD AVE
LAND COS
SUB DIV
BELMONT AVE.
WILTON AVE.
HAMILTON AVE.
ULLMANN AVE.
WALKER AVE.
COOK AVE.
PRESCOTT AVE.
HOOVER AVE.
TREMAINE AVE.
HAZELTINE AVE.
KENMORE AVE.
MELROSE AVE.
WILBER AVE.
N. ELMWOOD
PROSPECT AVE.
SOMERTON AVE.
GIRARD
PALMER AVE.
SHEPARD AVE.
KINSEY AVE.
WASHINGTON (PRAIRIE) AVE.
TREMONT AVE.
WABASH AVE.
COMMONWEALTH BOULEVARD
VICTORIA BOULEVARD
LINCOLN BOULEVARD
MANG AVE.
W. LA SALLE AVE.
W. TREMAINE AVE.
W. HAZELTINE AVE.
DOUGLAS PLACE
PLACE
RAMMERCY PLACE
EUGENE AVE.
38
37
33
32
THE FRANKLIN LAND & IMPROVEMENT CO.
KENMORE ESTATES
DELAWARE & SHEPARD LAND CO
DELAWARE & WILLIAMSON LAND CO.
YORKVIEW
KENMORE & ONONDAGA LAND CO.
ELDORA LAND CO.
ELDORA RE-SUB DIVISION
STANDARD LAND COS SUB DIV No2
THE STAR LAND COS
SUB DIVISION
DELAWARE & KENMORE AVE LAND CO
R. C. Church & School
Episcopal Church
M. E. Church
Kenmore Village Hall
High School
Kenmore Fire Hall
Post Office
Presbyterian Church
DELAWARE AVE.
E. DELAWARE
MILLER BOULEVARD
ENOLA AVE.
COLUMBIA BOULEVARD
BOULEVARD
COURIER BOULEVARD
CHAUTAUQUA AVE.
CATARAUGUS AVE.
ALLEGHANY AVE.
JEFFERSON AVE.
MADISON AVE.
MICHIGAN AVE.
KENMORE PARK
STILLWELL AVE.
W. N. FARWELL ET AL
DELAWARE AVE. & NIAGARA FALLS BOULEVARD LAND CO.
S. Stein, Est.
RE-SUB
RE-SUB DIV.
J. Winter et-al
Anna Winter et-al 15 a.
McKINLEY
WINTER TRACT
LINDEN
AMENDED BLOCK B
KENMORE HEIGHTS LAND & IMPROVEMENT CO.
CORNELL
BURRELL PARK
KNOWLTON
RE-SUB PROSPECT LAND CO.
WARREN
E. LASALLE
(SANBORN)
E. TREMAIN
SECOND RE-SUB TRANSIT LAND CO.
E. HAZELTINE
MYRON
ROWLEY
NIAGARA FALLS BOULEVARD
BELMONT ST.
KENMORE HOLDING CORP.
No1
No2
No3
CHARLESTON
MARQUETTE
HILER



LOT 20, T.12, R.7
TOWN OF AMHERST
Scale 300 feet to one inch.
PART OF THE TOWN OF
AMHERST
T. 11 & 12, R.7
Scale in Feet
Scale 300 Feet to One Inch.
PART OF THE TOWN OF
AMHERST
T. 11 & 12, R.7
Scale in Feet
Scale 300 Feet to One Inch.
FREMONT ST.
MARILLA ST.
ALDEN ST.
BRANT ST.
SPRINGVILLE
CALLADINE
BAILEY
MAIN ST.
MAIN ELECTRIC LINE TO WILLIAMSVILLE ST.
NIAGARA, LOCKPORT & ONTARIO TRANSMISSION LINE
ROYAL PARKWAY
CLOVER ST.
CAMDEN ST.
KING PL.
QUEEN PL.
GARDEN PL.
PIERPONT AVE.
ROSE ACRES
FOREST AVE.
Mennonite Church
J. Oehmen
A. Dodge
Reist Est.
Mary J. Fogelsonger
Geo. Feuenstein
J. B. Beach
Mrs. J. Binner
R. Demert
A. Demert
L. L. Grove
L. H. Neubeck
E. Brown
J. Schaat
A. Cavanaugh
Roth Est.
Ess Est.
A. Small
E. J. Miller
Rosa Miller
T.12 R.7
T.11 R.7
BAILEY AVE.
WINSPEAR AV.
Country Club Estates
GOLF GROUNDS
Buffalo Country Club
Club House
Buffalo Country Club Grounds
BUFFALO & WILLIAMSVILLE ELECTRIC R. R.
EGGERTSVILLE
MAYNARD
R. W. Pomeroy
R. E. Boettger
F. L. Bapst
LYMAN, SPITZMILLER ET-AL.
SUB DIVISION
ROAD
W. Stevenson
H. D. Kirkwood
P. Niegsch
EGGERT ST.
E. Buehl
CEM.
M. Magrum
CHASSIN SUB DIV.
CHASSIN AVE.
St. Paul's German Lutheran Church
Parsonage
Chassin Est.
Sarah A. King
F. J. Schaefer
J. A. Dorer
L. Ulrich, Et-al.
CORNELL AVE.
LAYTON AVE.
LENOX AVE.
ARGYLE AVE.
Hill Crest Realty Co.
BOULEVARD
HIGH PARK
HIGH PARK
J. R. Stadlinger
WILLIAMSVILLE ROAD
NEW HOME ROAD
N.B.-All lot depths run to center of Drives
G. B. Montgomery
J. K. White
R. A. Kellogg
PRIVATE DRIVE
THE AMHERST ESTATES
CITY OF BUFFALO
CITY LINE
CITY LIMITS
CHEEKTOWAGA TOWN

PINE HILL SECTION

TOWN OF CHEEKTOWAGA

T. 11, R. 7

Scale in Feet

Scale 300 Feet to One Inch.


VILLAGE OF SLOAN

TOWN OF CHEEKTOWAGA

T. 11, R. 7

Scale in Feet

Scale 300 Feet to One Inch.


VILLAGE OF SLOAN
WILLIAM ST.
CITY OF BUFFALO
BUFFALO CREEK INDIAN RESERVATION
CAMBRIA ST.
L. V. R. R.
Buffalo Fertilizer Co. 3A.
J. Nehrbass 7A.
STRASMER ADDITION
Rossler Real Estate
C. W. Bailey 13A.
Geo. J. Bailey 14A.
SHANLEY ST.
COLTON ST.
CHARLES ST.
ROSSLER ST.
RANDOLPH ST.
WAGNER ST.
CURTISS
McLAUGHLIN ST.
HURD ST.
MUTUAL LAND SECURITY CO.
MEDINA
ALASCA
STRAWN
MANN
CELINA
LEHIGH
GRATTAN
BISHOP LAND CO.
PRESTON
HEDLEY
GLIDDEN
PARKER
BISMARK ST.
Public School No. 6
C. R. Bishop 20A.
E. W. Evans 10A.
J. Ryan 5A.
ACME LAND CO.
LINDEN
WARSAW
MANSION
PEORIA
WABASH
IROQUOIS
GIRARD
KENNEDY
LINCOLN PARK LAND ASS'N.
CASS
GARLAND
BRIGHT
G. Pletscher 5¾A.
Mrs. W. Pletscher 5¾A.
Mrs. F. Pletscher 5¾
HELEN
STEUL LAND CO.
MILSON
PITASS
St. FELIX
FREDERICK ST.
HENRY ST.
ANDREW ST.
WALKOWIAK
DOMBROWSKI
LUDWIG
RAYMOND
Colton Improvement Co. 20.42
F. Pitts 3A.
C. Nelson 5A.
C. Bartholomew 12A.
J. Pitts 13½A.
NIAGARA, LOCKPORT & ONTARIO POWER CO. TRANSMISSION LINE
J. B. Winkler 10A.
F. Raukaul 13½A.
N. McAfee 3A.
5A.
DINGENS ST.
ROAD
148
147
75
74
73
72
71
70
69
68
67
80
81
82
83
84
R. M. Codd 8A.
161
162
GRISWOLD
MARSHALL LAND CO.
CLINTON SUB-DIVISION
TYLER ESTATE
GARDENS
PARKWAY
(PLEASANT)
EARSING
WILLOWLAWN
MEADOWBROOK
COCHRANE ST.
L. H. Handel & M. V. Stoddard 76 37¾A.
LEHIGH VALLEY R. R.
J. C. Strong 77 43A.
A. J. Mills, Est. 78 41A.
I. T. Gleason
I. T. Gleason 29A.
HARLEM
CRISFIELD
ARIS
79
SULPHUR SPRINGS
CAYUGA CREEK
CLINTON ST.
N.
VILLAGE OF
DOYLE
TOWN OF CHEEKTOWAGA
T.11, R.7
Scale in Feet
0 50 100 200 300 600
Scale 300 Feet to One Inch.
SUB-DIVISION OF PART OF
LOT 15, T.11, R.7
TOWN OF CHEEKTOWAGA
Scale 300 feet to one inch.
ERIE R.R.
LEHIGH VALLEY R.R.
MECHANIC ST.
MONTGOMERY AVE.
WELLS AVE.
MARIE AVE.
BUFFALO & DEPEW TROLLEY LAND CO.
UNION ROAD
BUFFALO, BELLEVUE & LANCASTER ELECTRIC LINE
15
SUB-DIVISION OF PART OF
LOT 24, T.11, R.7
TOWN OF CHEEKTOWAGA
Scale 300 feet to one inch.
McNAUGHTON AVE.
KEMP AVE.
LYMAN AVE.
McPARLIN AVE.
REED AVE.
BUSH AVE.
ALDRICH AVE.
N. WALDEN AVE.
WEST SHORE R. R.
WALDEN AV.
HARLEM AVE.
TILLOTSON AVE.
24

BLASDELL
T.10, R.8
Scale in Feet
Scale 300 Feet to One Inch.
TOWN OF WEST SENECA
TOWN OF HAMBURG
R. Monan
R. Monan 43.29 a.
Stony Point Land Co
16.43 a.
26.6 a.
LAKEWOOD
HILLSIDE AVE.
PALMER AVE.
H. Blasdell & W.S. Lawton
W. P. Stampback 13 a.
WOODLAWN
LAKE AVE.
TERMINAL R.R.
McGURK AVE.
E. M. McGURK
Exolon Co (Incorporated)
The Corrugated Bar Co.
M. M. Wall 7 a.
M. M. Wall
4.42 a.
F. Eckelburg 8½ a.
A. Seidorf 8¼ a.
Blasdell Est.
BUFFALO & LAKE ERIE TRACTION CO.
ERIE R.R.
NEW YORK CHICAGO & ST. LOUIS R.R.
PENNA. R.R.
H. Funke 12 a.
E. M. McGurk 30 a.
C. F. Heltz 20 a.
PEARL AVE.
ORCHARD AVE.
GILBERT AVE.
MIRIAM AVE.
COMMERCIAL
SILVER ST.
Village Hall
P.O.
Station
C.W. Belzer
ARTHUR AVE.
MADISON AVE.
HELEN AVE.
MILLER AVE.
BLASDELL PARK
Blasdell Union Free School No. 8
AVON ST.
ALLEN ST.
HUGO PL.
THE ORCHARD
MARTIN AVE.
LUBELLE
BUFFALO AND HAMBURG BOULEVARD
GRAFTON AVE.
SALISBURY AVE.
MARLOWE AVE.
KENT AVE.
SOUTH PARK AVE.
Henry DeVerneuil
MAPLE AVE.
Bradford Land Co. (H. M. Osborne)
M. H. Osborne 74 a.
W. H. Hotchkiss
STRIP ROAD
MILE
Rush Creek
Stony Point Land Co. 35.29 a.
Stony Point Land Co.
The Corrugated Bar Co. 3½ a.
Seneca Iron & Steel Co.
17.57 a.
NIAGARA LOCKPORT & ONTARIO POWER CO.
TRANSMISSION LINE
BUFFALO AND SUSQUEHANNA R.R.
TERMINAL R.R.
LAKE SHORE AND MICHIGAN SOUTHERN
N.Y.S. Realty & Terminal Co. 52.67 a.
J. Read, Est.
LINWOOD AVE.
ELMWOOD AVE.
OAKWOOD AVE.
POWERS AVE.
GLENWOOD AVE.
VERNON AVE.
437
438
439
440
40
39
41
MORGAN ST.
N. Line of Lot 31
ABBOTT ROAD
TROLLEY LINE
SUMMIT AVE.
CALIFORNIA RD.
PELLMAN'S SUMMIT ACRES
R. Ray 9 a.
E. Line of Lot 31
PELLMAN'S SUMMIT ACRES
PART OF LOT 31, T.10, R.7
TOWN OF EAST HAMBURG
Scale 200 feet to one inch.
WOODLAWN BEACH
LAKE ERIE
PIER
Plant Co.
Lackawanna Steel 7 a.
Depew & Lake Erie Water Co.
School
Church
FIRST AVE.
SECOND AVE.
THIRD AVE.
LAKE AVE.
FOURTH AVE.
FIFTH AVE.
SIXTH AVE.
SEVENTH AVE.
WOODLAWN AVE.
HAMBURG TURNPIKE
BRENDEL AVE.
HEISER AVE.
SHORT ST.
North Line of Lot 11
HILLSIDE AVE.
LAKEWOOD
PALMER AVE.
COLLINWOOD AV.
MAPLE AVE.
BLASDELL CORPN LINE
BLASDELL
LOT 8
WOODLAWN AND WOODLAWN BEACH
IN LOT 11 OF GORE TRACT AND 7 & 11 MILE STRIP
Scale in Feet
Scale 300 Feet to One Inch.

PLATE 15

PART OF THE TOWN OF AMHERST

T. 11, & 12, R. 7

Scale in Feet

0 50 100 200 300 600

Scale 300 Feet to One Inch.

N.

WEST HALF OF WITMER FARM

LOT 30, T.12, R.7 AND LOT 39, T.11, R.7

Scale 300 feet to one inch.

MAIN ST. — ALLEY — A B C D E F G H I J K

11 A.L. Witmer 5a.

660 to Center

10 E.A. Schmitt 5a.

30

9 M.E. Pardee 4¾a.

8 E.E. Witmer 5⁹⁄₁₀a.

T.12 – R.7
T.11 – R.7

7 Mrs. E. Hillman 6¼a.

6 A.B. Richardson 6⅕a.

5 J.F. Witmer 6⅕a.

39

4 E.M. Zavitz 6½a.

3 V.M. Witmer 6½a.

2 C.F. Witmer 6a.

1 C.F. Browning 6a.

660 to Center

TOWN OF AMHERST
TOWN OF CHEEKTOWAGA

N.

SUB-DIVISION OF PART OF LOT 9, T.12, R.7 TOWN OF AMHERST

Scale 100 feet to one inch.

N.

Electric Power Line

East Line of Lot 9 – 12 – 7

AVE. — 49½ — FOREST

KUHN ST.

7 192.5

6 216.78

5 241.06

4 265.34

3 289.63

2 313.91

1 338.2 to Center

10 93.86

9 116.75

8 139.65

158.75


PART OF THE TOWN OF
WEST SENECA,


T. 10, R. 7


Scale in Feet

0 50 100 200 300 600

Scale 300 Feet to One Inch.


PART OF THE TOWN OF
WEST SENECA,
T.10, R.7
Scale in Feet
Scale 300 Feet to One Inch.
N.
BIG BUFFALO CREEK
CITY OF BUFFALO
MINERAL SPRING
SULPHUR SPRING LAND CO.
THE EVANGELICAL LUTHERAN ST. JOHNS ORPHANS HOME 43.39 A.
MINERAL SPRING LAND CO.
MINERAL SPRING AVE. LAND & IMPROVEMENT CO.
WINCHESTER LAND CO.
BUFFALO SOUTH PARK LAND CO.
NEW PARK LAND CO.
LINCOLN LAND CO.
ELECTRIC BELT LAND CO.
MEADOW LAWN ADDITION
Hercules Land Co.
Philadelphia Quartz Co.
NOT IN EBENEZER TRACT
LEHIGH VALLEY R.R.
PENNSYLVANIA RAIL ROAD
BUFFALO SOUTHERN R.R.
Winchester Station
West Seneca School No. 8
WINCHESTER
INDIAN CHURCH ST.
SOUTHERN AVE.
VIADUCT
OLD ROAD
TERMINAL R.R.
ROAD
SAUER AVE.
EMPORIUM AVE.
ELDRED AVE.
BENSON ST.
BRADFORD ST.
ARCADE ST.
ANDERSON PL.
OLEAN
AURORA
PARK ST.
DWYER ST.
BOULEVARD
COLLINS ST.
BARNSDALE ST.
KNOX ST.
FARRAGUT AVE.
DORR AVE.
SAXONIA AVE.
MACEDON AVE.
MANHASSETT
JUNIOR AVE.
DUERSTEIN AVE.
EDSON AVE.
CHARLES AVE.
CAMBRIDGE AVE.
MEADOW LAWN PLACE
STEINER AVE.
MORGOTT AVE.
GARDEN AVE.
JENNINGS AVE.
FENCE LINE
28
29
30
49
50
51
52
53
54
55
56
57
58
59
60
61
62
63
64
65
66
67
68
69
124
125
126
127
128
129
130½
131
132
133
134
135
137
192
193
194
195
195½
B. Hammerschmidt 5 A.
V. Hammerschmidt 3 A.
G. Kohl 10½ A.
W. Beyer 14½ A.
Peter Beck 15 A.
A. Bemus 3¾
Susan Albright 3¾
Pioneer Real Estate Co. 2½ A.
J. B. Weber 52 A.
Mineral Springs Realty Co. 33 A.
H. J. Kleinheder 31.7
A. Stickler
H. D. Kirkover 33.39 A.
J. J. Miller 41.14 A.
Winchester Land Co. 47½ A.
D. Maxfield 19⅔ A.
Fhlor Engine Co. 1.84
J. M. Myers 4 A.
J. Barnes
J. Tillman 43 A.
H. Hill 28 A.
P. Nehrbrass 1¾
Wm. Dwyer 11.25 A.
N. Mader 10 A.
L. Striegel 10 A.
J. Knab, Est. 14 A.
J. Knab, Est. 17 A.
F. Schmitt 8½ A.
Lydia Eacker, Est. 16½ A.
C. Zimmerman 10¼ A.
C. Zimmerman 8 A.
A. Zimmerman 1½ A.
C. Zimmerman, Est. 3 A.
Sulphur Spring Orphan Asylum 53 A.
E. Clark 15.58 A.
R. Stafford 15.40 A.
J. Kayser 3¾ A.
H. Bender 12¾ A.
G. Krollman 20 A.
Wm. Erring 15 A.
A. Bangel
Wm. Esch 9⅜ A.
Lizzie Leible 9¾ A.
E. & H. Bender 5¾ A.
Henry Luippold 5¾ A.


PLATE 18
A18
MIDDLE & LOWER EBENEZER
PART OF THE TOWN OF WEST SENECA
T. 10, R. 7
Scale in Feet
Scale 300 Feet to One Inch.
N.
MIDDLE EBENEZER
GARDENVILLE P.O.
LOWER EBENEZER
EBENEZER P.O.
Terminal Ry. of Buffalo
Terminal R. R.
N.Y.C. & H.R.R.R.
CLINTON
NORTH (HIGHLAND AVE.)
ORCHARD AVE.
FIRST AVE.
SECOND AVE.
FRED AVE.
WILLIAM AVE.
CHESTER AVE.
ERWIN AVE.
YARDS
3RD ST.
OLD BED
BANK
BUFFALO (SENECA) CREEK
Ferrand Mfg. Co.
Consumers Brewing Co.
Gardenville Park
CEMETERY
TOWICHITA ISLAND
St. Johns Evang'l Luth. Church
First Presbyterian Church
School No. 2
Holy Helpers Church
Holy Helpers School
Rectory
St. Joseph's Hospital
Car Barn
Hose House
MILL ST.
SCHOOL ST.
CANAL ST.
CENTER AVE.
MINERAL SPRING ROAD
BUFFALO SOUTHERN R.R.
ST. FRANCIS HOME
GOETZ (WEST) AVE.
SOUTH AVE.
EAST AVE.
SENECA CREEK ROAD
DOSTER SUB-DIVISION
DOSTER PL.
KAUDERER PL.
ROAD
J. Kissinger 24 10½ A.
Mrs. Trier 297 80 A.
N. J. Miller 298 10 A.
M. Burg 10 A.
F. Fritz 6 A.
J. Krohn Sr. 2 A.
G. R. Trier 2.02 A.
Town W. Seneca Jail
C. Schoepflin 299 300
J. Taner 199 8¼ A.
Chas. F. Kotzerke 20 A.
Charles F. Kotzerke 20 A.
PENN HOMESTEAD SUB DIVISION
WHITEWOOD AVE.
BIRCHWOOD AVE.
DASHWOOD AVE.
CENTER AVE.
E. Scheffner 107 108
J. Manspurger 119 118 117 40¼ A.
F. Leverance 116 14.88 A.
H. L. Burma 115 14.88 A.
BRIGHTWOOD ST.
MIDVALE ST.
SUMMIT ST.
LAWN PL.
GREYMONT LAND CO.
GRAYMONT AVE.
FREMONT AVE.
ALMONT AVE.
ORCHARD AVE.
BROWN PARK LAND CO.
HOLLAND ST.
BUFFALO & EAST GRAYMONT LAND CO.
VILLA PL.
WHEELER AVE.
SWAN AVE.
NORTH AVE.
BERNER ST.
N. Stillwagen, Est. 194 10 A.
G. Suttner 195 8 A.
J. Stillwagen
Reformed Church
P. Reopolis
NOT IN EBENEZER TRACT
186 63¾ A.
185 29¾ A.
J. Manspurger 79 80 15¾ A. 15½ A.
J. G. Dorster, Est. 81 82 29.09 A.
F. Scheiferstein 183 7¼ A.
Martin Esser & et-al. 184 12.43 A.
J. Kissinger 185 12¼ A.
Mrs. C. Schoepflin & Etl. 186 12 A.
F. Ahl 187 11.79 A.
188
GODFREY PL.
DOSTER PL.
NORTH SENECA (MEYER AVE.) ST.
WEST SENECA LAND CO.
INEZ AVE.
Mrs. H. Schaub 85 4 A.
J. Ullenbruck 4 A.
GROVE ST.
BRIGHTWOOD ST.
MIDVALE ST.
GREYMONT AVE.
Ebenezer Station
Osgood & Foot 6 A. 189
F. C. Gilfillan Gas Fuel Regulators Pressure Reducing Valves
FREMONT AV.
ALMONT
ORCHARD AV.
190
PENNSYLVANIA R.R.
PENNSYLVANIA HOMESTEAD LAND CO.
NOT IN EBENEZER TRACT
NUTWOOD AVE.
WHITEWOOD AVE.
206 207
E. Scheffner 49½ A.
F. Ahl 88 18 A.
J. Ahl 87 9 A.
UNION BUFFALO SOUTHERN R.R.
Wm Eckert 66½ A.
C. Vogel 138 14½ A.
Christina Brown 5 A.
Elizabeth Weigel 139 5 A.
Wm B. Stanford 5 A.
C. Vogel 140 14 A.
136 137
RIDGE ROAD
HILLDALE AVE.
C. M. Plarr
J. A. Gross 150 7⅘ A.
C. Vogel 145 4.24 A.
J. Armbrust 146 4.74 A.
148 149 147
J. Burgess 144 143 10⅗ A.
J. Fisher 5 A.
HIGHLAND PL.
141 142
4TH AVE.
C. Curtain
C. Bengert
J. Gebhard, Est.
J. Gieser
A. Schoell
C. A. Keller
M. E. Church
Ebenezer Old Folks Home
CENTER ST.
GARDEN AVE.
AURORA AVE.
Post Office
Parsonage
School
J. Sauer
C. Eitel
J. Metzger
J. Snyder
SENECA ST. AURORA AND BUFFALO ROAD
C. Boldt 164 33⅓ A.
M. S. Pinner 165 22½ A.
J. Gieser 166 22½ A.
J. Gross 167 23 A.
M. Gross 11 A.
A. Groell 168 8½ A.
C. Tingler, Est. 169 16½ A.
C. Knuth, Jr. 170 16⅘ A.
F. Kruse, Est. 171 19⅛ A.
W. Brecht 18⅒ A.
CAZENOVIA CREEK


PART OF THE TOWN OF
CHEEKTOWAGA
T.11, R.7
Scale in Feet
Scale 300 Feet to One Inch.
WARSAW ST.
MANSION AVE.
PEORIA AVE.
WABASH AVE.
IROQUOIS AVE.
GIRARD AVE.
KENNEDY AVE.
MILSON AVE.
PITASS AVE.
ST. FELIX AVE.
WALKOWIAK AVE.
DOMBROWSKI AVE.
CASS
GARLAND
BRIGHT
HELEN
FREDERICK
HENRY
ANDREW
WILLIAM ST.
DOYLE
CENTER
STRADTMAN AVE.
COLUMBUS
WOJCIK AVE.
FLACZEK AVE.
J. M. ROZAN TRACT
ROZAN LAND CO.
MAYFIELD
ROMAN CATHOLIC ORPHAN ASYLUM
R.C. Church & School
Delaware Lackawanna & Western R.R. Co.
DELAWARE LACKAWANNA & WESTERN R.R.
D.L. & W. R.R. Co.
LEHIGH VALLEY R.R.
T. Lauer 9½a.
Sultbach Estate 7½a.
J. Armitage Estate 7½a.
GRUNER ST.
Fairland Realty Co. 30a.
BELLEVUE
LANCASTER
WALLACE AVE.
LEMOINE AVE.
BRIGHTON AVE.
WILMINGTON AVE.
THE LEXINGTON LAND CO.
23
Delaware Lackawanna & Western Railway Co.
ELECTRIC (INTERNATIONAL RY.) RY.
J. F. Stephan 30a.
J. F. Stephan 25a.
NIAGARA LOCKPORT & ONTARIO POWER CO. TRANSMISSION LINE
Property Line
BAESSLER LAND CO. SUB DIV.
BERTHA ST.
LUIPPOLD AVE.
BOULEVARD
Albert Jones
Albert Jones 40a.
LUDWIG ST.
RAYMOND ST.
FAIRVIEW AVE.
DECKS PL.
DOWNER PL.
RAYMOND LAND CO.
WILLIAM ST. INVESTMENT CO.
Ballou & Schoephlin 5.43a.
Mrs. Kate Abendschein 5.43a.
Elsie Kleiss 5.43a.
ELLA ST.
VIOLET AVE.
MINE
BEATRICE AVE.
P. Bachert Estate 31¼a.
Mrs. M. Pfohl 13a.
J. Miles
J. Miles 30a.
BROADWAY
15
PELLMAN PARK
PART OF LOT 428
CITY OF LACKAWANNA & TOWN OF WEST SENECA
T.10, R.7
Scale 200 feet to one inch.
ABBOTT ROAD
PELLMAN PLACE
428
2738.11 Meas. 41.54 Chs. = 2741.64 Rec.
2626.80 Meas.
FARMINGTON
TOWN OF WEST SENECA
LOTS 298 & 281
BUFFALO CREEK INDIAN RESERVATION
T.10, R.7
Scale 300 feet to one inch.
ORCHARD PARK ROAD
FAIRFAX DRIVE
MARLOW ROAD
LENNOX ST.
INNES ROAD
PAXFORD PLACE
LAXLEY CT.
ASHMAN ROAD
POTTERS CORNERS ROAD
CAZENOVIA CREEK
LOT LINE
LEHIGH VALLEY R.R.
278
281
SUB DIV. OF LOTS 155 & 156
EBENEZER OR GERMAN PURCHASE LANDS
W. SENECA TWP.
T.10.R.7
Scale 200 feet to one inch.
LOT 251
RIDGE ROAD
NEWELL AVE.
SENECA ST.
CHRISTIAN PL.
SEIBOLD PL.
156
155
LOT 153
LOT 154
LOT 158
LOT 161

ZIMMERMAN LAND CO'S.

ZIMMERMAN FARM SUB DIVISION

PART OF LOT 34, T. 12, R. 8

TOWN OF TONAWANDA

Scale 300 feet to one inch.

ZIMMERMAN · WILSON · VOLMER · DE WITT ST. · OLIVER ST. · JEWELL ST. · MEADOW AVE. · ERIE ST. · BELMONT AVE. · DELAWARE ROAD

34

F. C. Zimmerman Est. · F. C. Zimmerman · F. C. Zimmerman Est. · F. C. Zimmerman · F. M. Zimmerman · D. C. Zimmerman · Olive A. Evans · F. M. Zimmerman · Realty Co.

DEWEY ST. · LISTON ST. · CLARK ST. · BELLAR ST. · AVE. · DELAWARE AVE. · BARNHART ST. · BOULEVARD

DELAWARE HEIGHTS

1 2 3 4 5 6 7 8 9 10 11 12

FAILING CEM.

A. Bellar 16a.

The Failing Land Co. 60a.

H. Beatty 42a.

P. Pierson 2a.

33

J. H. Prall 46a.

W. Ferry 10a.

C. Lautz 25a.

THE DELAWARE AVE. & BOULEVARD LAND CO.

M. Keller, Est. 8.93a.

W. Atkinson, Est. 8½a.

J. A. Lutz 10½a.

C. H. Kenaston 5½a.

T. A. Russell 5½a.

M. Herrel 24a.

R. C. Church & Cemetery

ENGLEWOOD ROAD

A. Atchinson 40a.

NORWAY AVE. · LINDEN AVE. · PRINCETON BOULEVARD · MILLER PLACE · BRENDAN AVE. · ELWOOD AVE. · PARK AVE. · MEADOWHURST · COURIER AVE. · COURIER BOULEVARD · ELY ST. · NIAGARA FALLS BOULEVARD · COLVIN ST. · LIMITS · VILLAGE

VILLAGE OF KENMORE

C. A. Lantz 25½ a.

ARLINGTON · ABBOTT ST. · HARRISON AVE. · ARLINGTON AVE. · STONE AVE. · CABLE AVE. · MOULTON AVE. · WAVERLY AVE. · CORTLAND AVE. · CRESCENT ST. · CENTER ST. · BELMONT AVE. · (ELY ST.)

A. Ochs Estate 66a.

J. Taylor Estate 38a.

THE BURLINGTON LAND CO.

BURLINGTON

SEE PLATE 21 A

PART OF THE TOWN OF

TONAWANDA

T. 12, R. 8

Scale in Feet

0 50 100 200 300 600

Scale 300 Feet to One Inch.


PART OF THE TOWN OF TONAWANDA

T. 12, R. 8

Scale in Feet

0 50 100 200 300 600


Scale 300 Feet to One Inch.

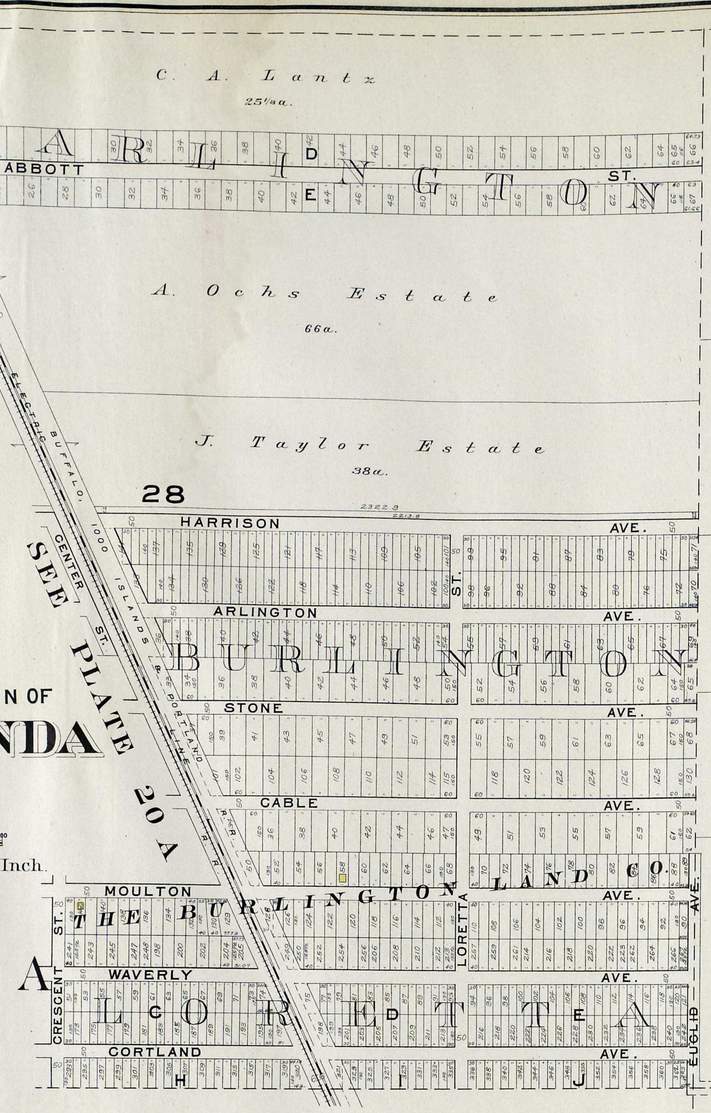

LOT 84, T.12, R.7
TOWN OF AMHERST

Scale 300 Feet to one inch.


C.W. BLOUNT, PROPERTY 16 A.

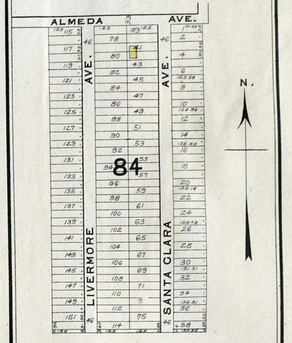

LOT 78, T.12, R.7
TOWN OF AMHERST


Scale 300 Feet to one inch.

PROPERTY OF JAMES E. CURTIS & OTHERS

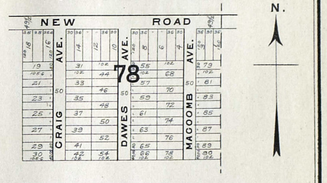


SATTLER'S FARMS
PART OF LOT 60, T.12, R.7
TOWN OF AMHERST

Scale 300 feet to one inch.

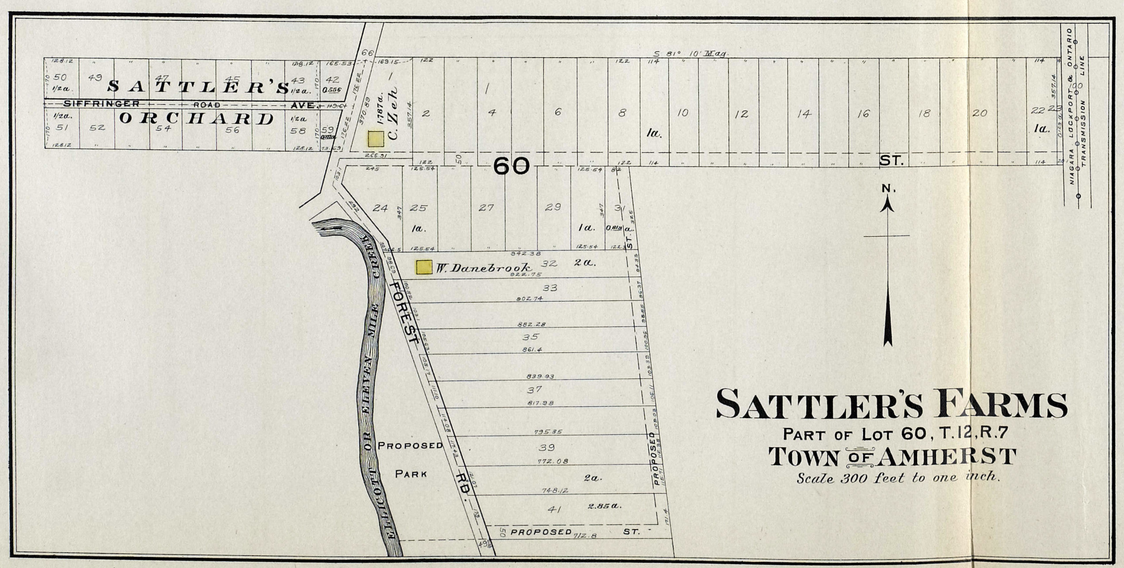


ROSEDALE
LOT 18, T.12, R.7
TOWN OF AMHERST

Scale 300 feet to one inch.

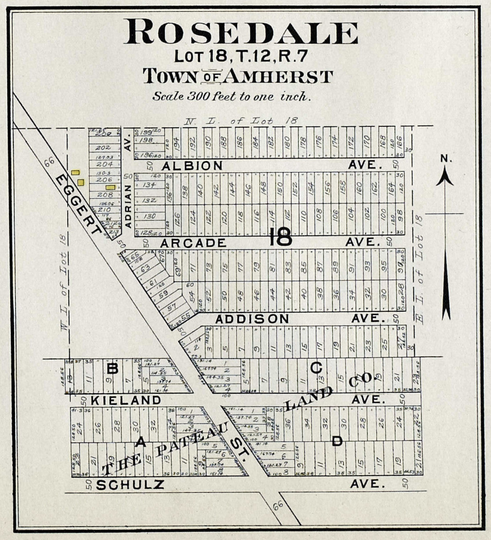

ROSEDALE PARK
LOTS 78 & 84, T.12, R.7
TOWN OF AMHERST

Scale 300 feet to one inch.

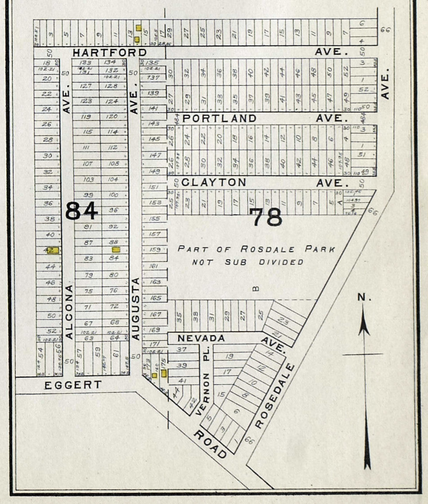

PART OF THE TOWN OF


TONAWANDA


T. 12, R. 8

Scale in Feet

0 50 100 200 300 600

Scale 300 Feet to One Inch.

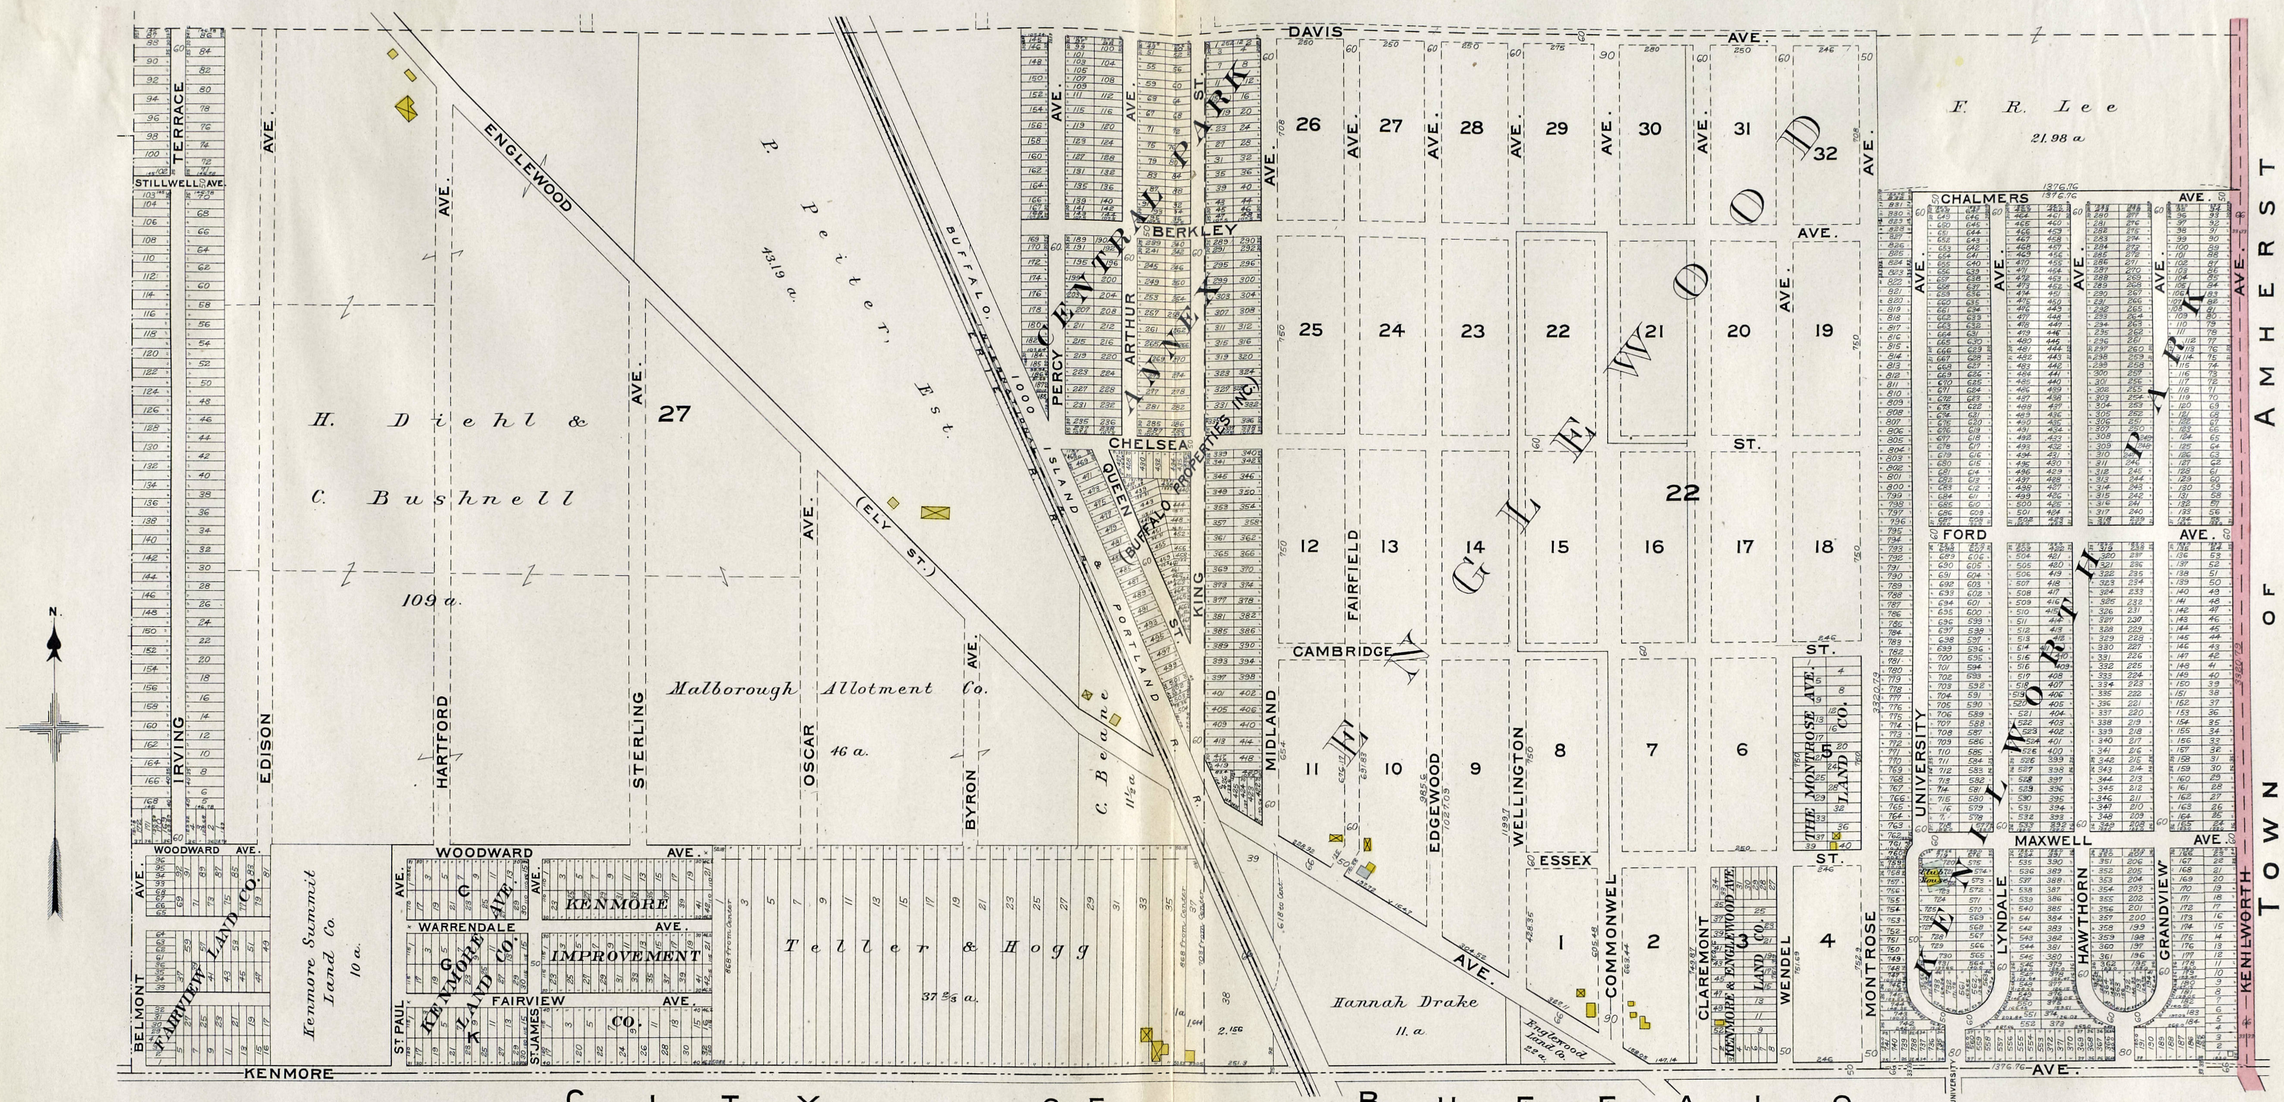


PART OF THE TOWN OF
TONAWANDA
Scale in Feet
Scale 300 Feet to One Inch.
N.
THE MILITARY HEIGHTS LAND CO.
HOLLAND
COLUMBUS
SALVINI AVE.
BOOTH AVE.
BARRETT AVE.
EMMETT AVE.
GLASGOW AV.
JEWETT TROLLEY STA.
Alert Land Co.
44 a.
PENN LAND CO.
PENN AVE.
GOULD AVE.
Pullman Land Co.
26 a.
Excelsior Steel Ball Co.
BUFFALO - FAIRMOUNT
THE PULLMAN LAND CO.
FAIRMOUNT AVE.
WOODWARD AVE.
PULLMAN AVE.
PULLMAN ESTATES INC.
38
WILBER AV.
ELMWOOD AV.
Niagara Power Land Co.
94 22/100 a.
N.Y.C. & H.R.R.R. INDUSTRIAL BRANCH
EQUITABLE LAND CO.
FENTON
BUICK ST.
BRUNDAGE ST.
TOISUL ST.
EQUITABLE PL.
MILITARY REALTY CO.
Military Realty Co. 1.80a
42
KENMORE
The Clover Leaf Milling Co.
5¼ a.
The Beaver Board Co.
7½ a.
BEAVER ROAD
ONTARIO
Elvington Realty Co.
12.23 A.
ERICSON ST.
L. M. Ericsson Telephone Mfg. Co.
12.32 a.
Wood & Brooks Piano Keys
9a.
MOTORCYCLE VELODROME
J. Block
15 a.
KENMORE AVE.
STATION
CITY OF BUFFALO
AVE.
MILITARY
STATE ROAD
VILLAGE OF KENMORE
OAKLAND HOMESTEAD
PART OF LOT 24, T.12, R.8
TOWN OF TONAWANDA
Scale 300 feet to one inch.
EGGERTSVILLE ROAD
LINDSAY PL.
OXFORD PL.
MAYWOOD
SPRINGFIELD
WOODSTOCK
MAPLE GROVE
EAGLEWOOD
LILLIS PL.
1ST ADDITION
School No. 5
PART OF
LOT 39, T.12, R.8,
TOWN OF TONAWANDA
Scale 300 feet to one inch.
North Line of Lot 39 - 12 - 8
SPADINA AVE.
MAPLEWOOD AVE.
ELMWOOD AVE.
MILITARY ROAD
STATE ROAD
ELECTRIC LINE
DELAWARE AVE.
H. Kuhn 23 a.


ALLENTON AND THE GRAND ISLAND PARK ASSOCIATION


GRAND ISLAND, ERIE COUNTY, N.Y.


Scale 300 feet to one inch.

PART OF LOT 39, T. 12, R. 8, TOWN OF TONAWANDA

Scale 300 feet to one inch.

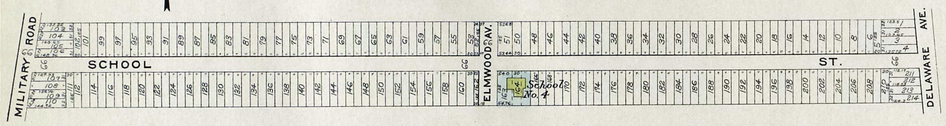

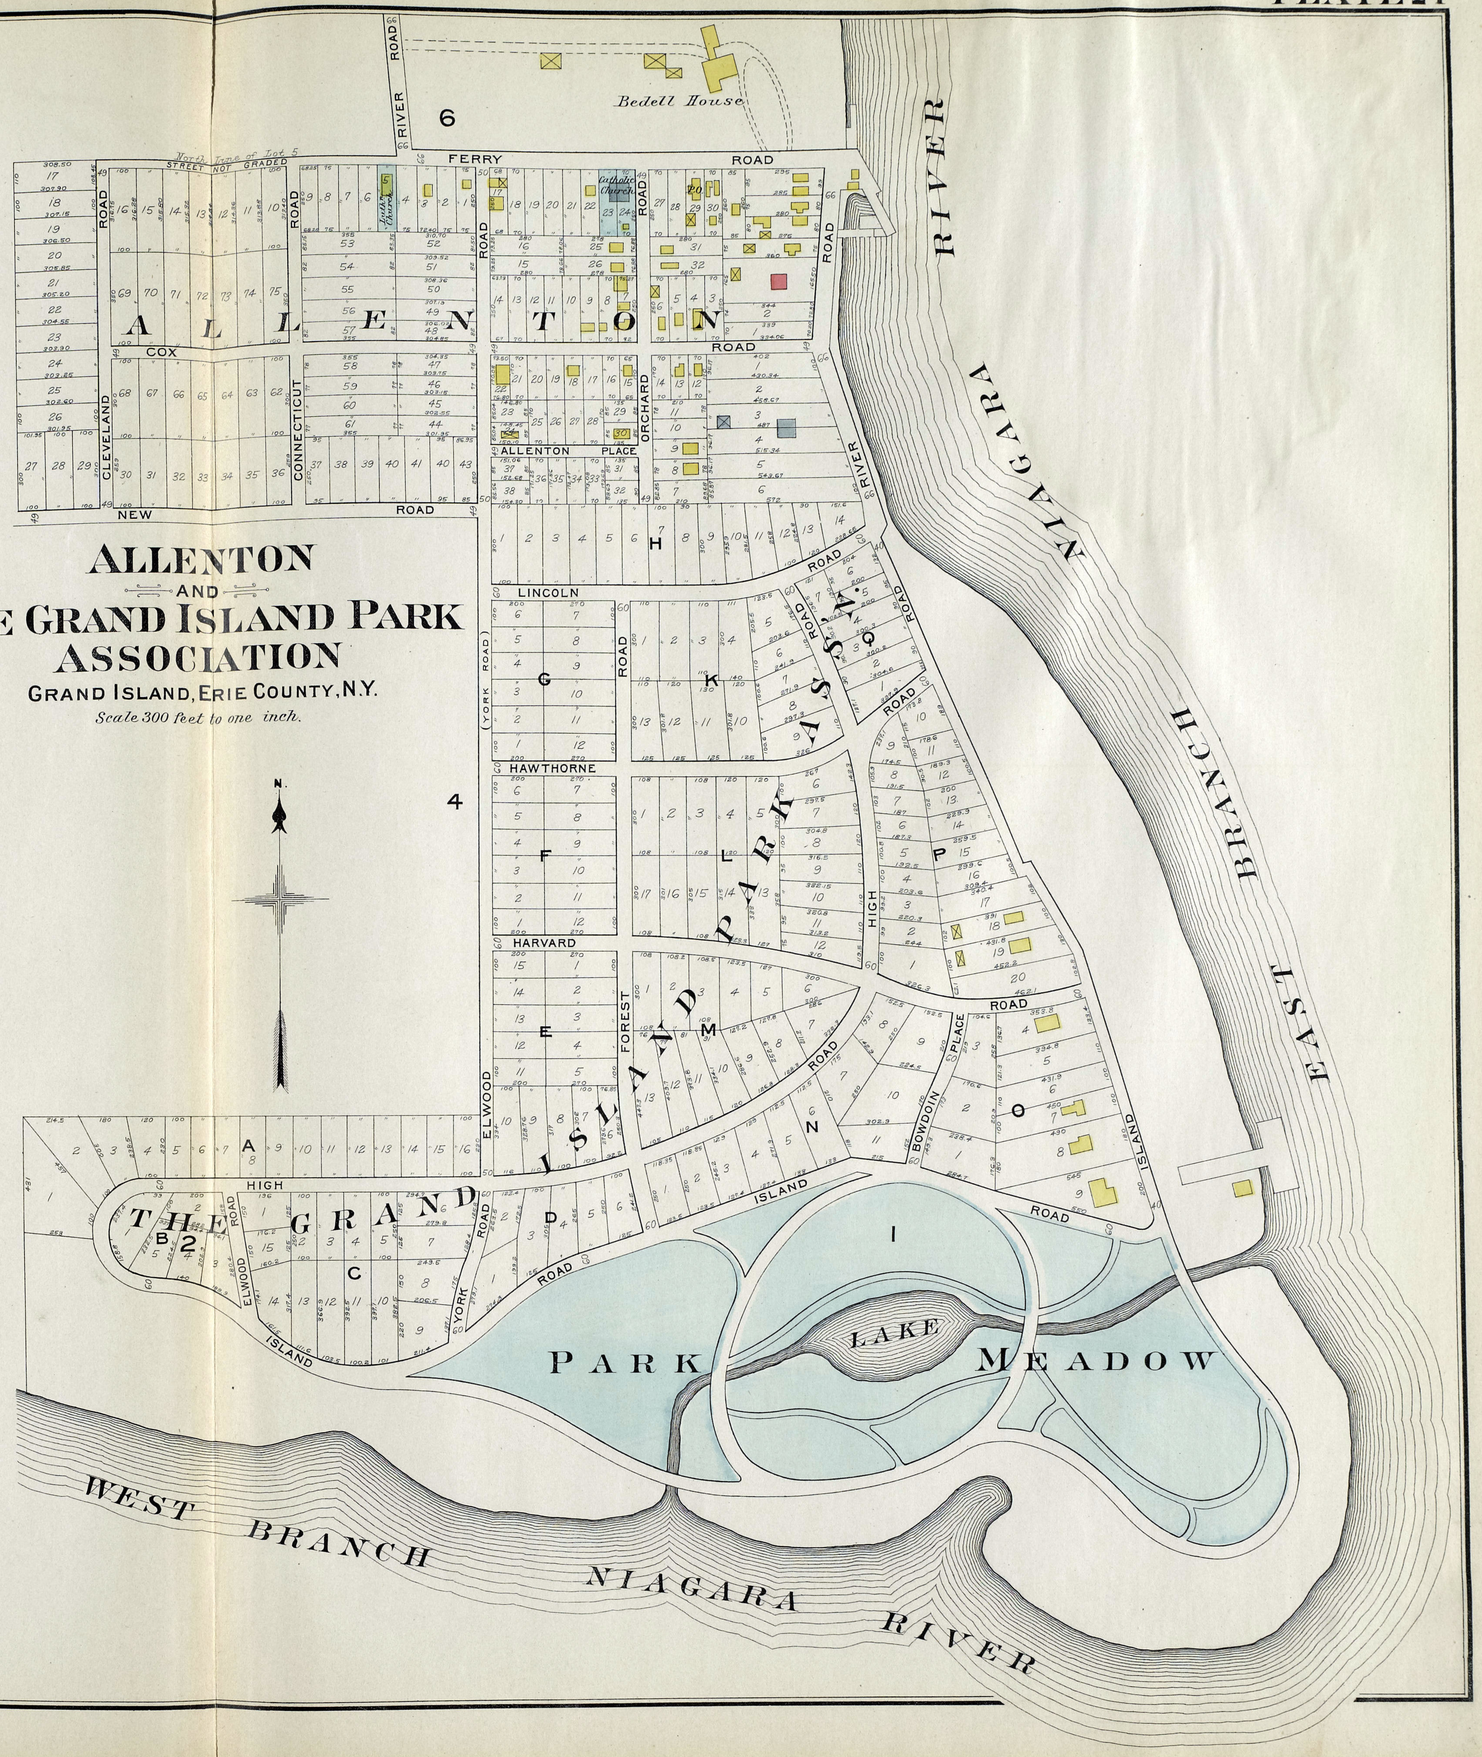


PARTS OF THE TOWNS OF
CHEEKTOWAGA, WEST SENECA, HAMBURG AND EAST HAMBURG
PROPOSED GREATER BUFFALO.
CLINTON ST. CITY LINE LAND CO.
SUB DIV. OF LOTS 4 & 5, T.10, R.7
TOWN OF WEST SENECA
Scale 300 feet to one inch.
HILL TOP
PART OF LOT 32, T.10, R.7
TOWN OF HAMBURG
Scale 200 feet to one inch.
SUB DIV. OF LOT 443, T.10, R.7
TOWN OF HAMBURG
Scale 300 feet to one inch.
SUB DIV. OF PART OF LOT 32, T.10, R.7
TOWN OF HAMBURG
Scale 200 feet to one inch.
AMHERST
CITY OF BUFFALO
T.11 R.7
CHEEKTOWAGA
PINE HILL
WALDEN
VILLAGE OF SLOAN
DOYLE
BUFFALO CREEK INDIAN RESERVATION
FORKS
WEST SENECA
CHEEKTOWAGA
T.10 R.7
WEST SENECA
EBENEZER TRACT
GERMAN PURCHASE
GREYMONT
MIDDLE EBENEZER
GARDENVILLE P.O.
LOWER EBENEZER
EBENEZER P.O.
CITY OF LACKAWANNA
HAMBURG
T.10 R.8
WOODLAWN
BLASDELL
WOODLAWN BEACH
LAKE ERIE
MILE STRIP
T.10 R.7
EAST HAMBURG
Scale 3 Inches to One Mile.
ONE MILE

TOWN OF TONAWANDA

T. 12, R. 8

Scale 3 Inches to One Mile.

ONE MILE

RIVERSIDE LAND COMPANY

TOWN OF TONAWANDA

Scale in Feet

0 50 100 200 300 600

Scale 300 Feet to One Inch.

TOWN OF GRAND ISLAND

Scale of Miles

0 1/4 1/2 3/4 1

Scale 2 Inches to One Mile.

CITY OF NIAGARA FALLS

NIAGARA COUNTY

VILLAGE OF LA SALLE

Cayuga Island

NIAGARA COUNTY ERIE COUNTY

TOWN OF WHEATFIELD

CITY OF NORTH TONAWANDA

NIAGARA RIVER

Buckhorn Island

Navy Island

DOMINION OF CANADA UNITED STATES

NIAGARA RIVER

WELLAND COUNTY

CANADA ONTARIO

TOWN OF TONAWANDA

CITY OF TONAWANDA

Grand Island

Tonawanda Island

Motor Island

Strawberry Island

Beaver Isl.

CITY OF BUFFALO

T.12 R.8

SHEENWATER

RIVERSIDE

EAGLE PARK

WARRENDALE

GRAND ISLAND

ALLENTON

EDGEWATER See Sub Plan

WHITE HAVEN

BEDELL CROSS ROAD

STALEY ROAD

LOVE ROAD

BUSH ROAD

SPAULDING ROAD

BASELINE ROAD

RANSOM ROAD

LONG ROAD

GRAND ISLAND R.F.D. No. 1

GRAND ISLAND R.F.D. No. 2

PART OF THE TOWN OF AMHERST

T. 11 & 12, R. 7

Scale 3 Inches to One Mile.

ONE MILE

CANADA

Ellicott or Eleven Mile Creek

T.12 R.7

T.11 R.7

ROSEDALE PARK See Sub Plan

ROSEDALE See Sub Plan

EGGERTSVILLE See Sub Plan

SNYDER See Sub Plan

COLLEGE HILL See Sub Plan

WILLIAMSVILLE See Sub Plan

UNIVERSITY OF BUFFALO

THE COUNTRY CLUB

ERIE COUNTY HOSPITAL

AMHERST

CITY OF BUFFALO

CHEEKTOWAGA

TONAWANDA